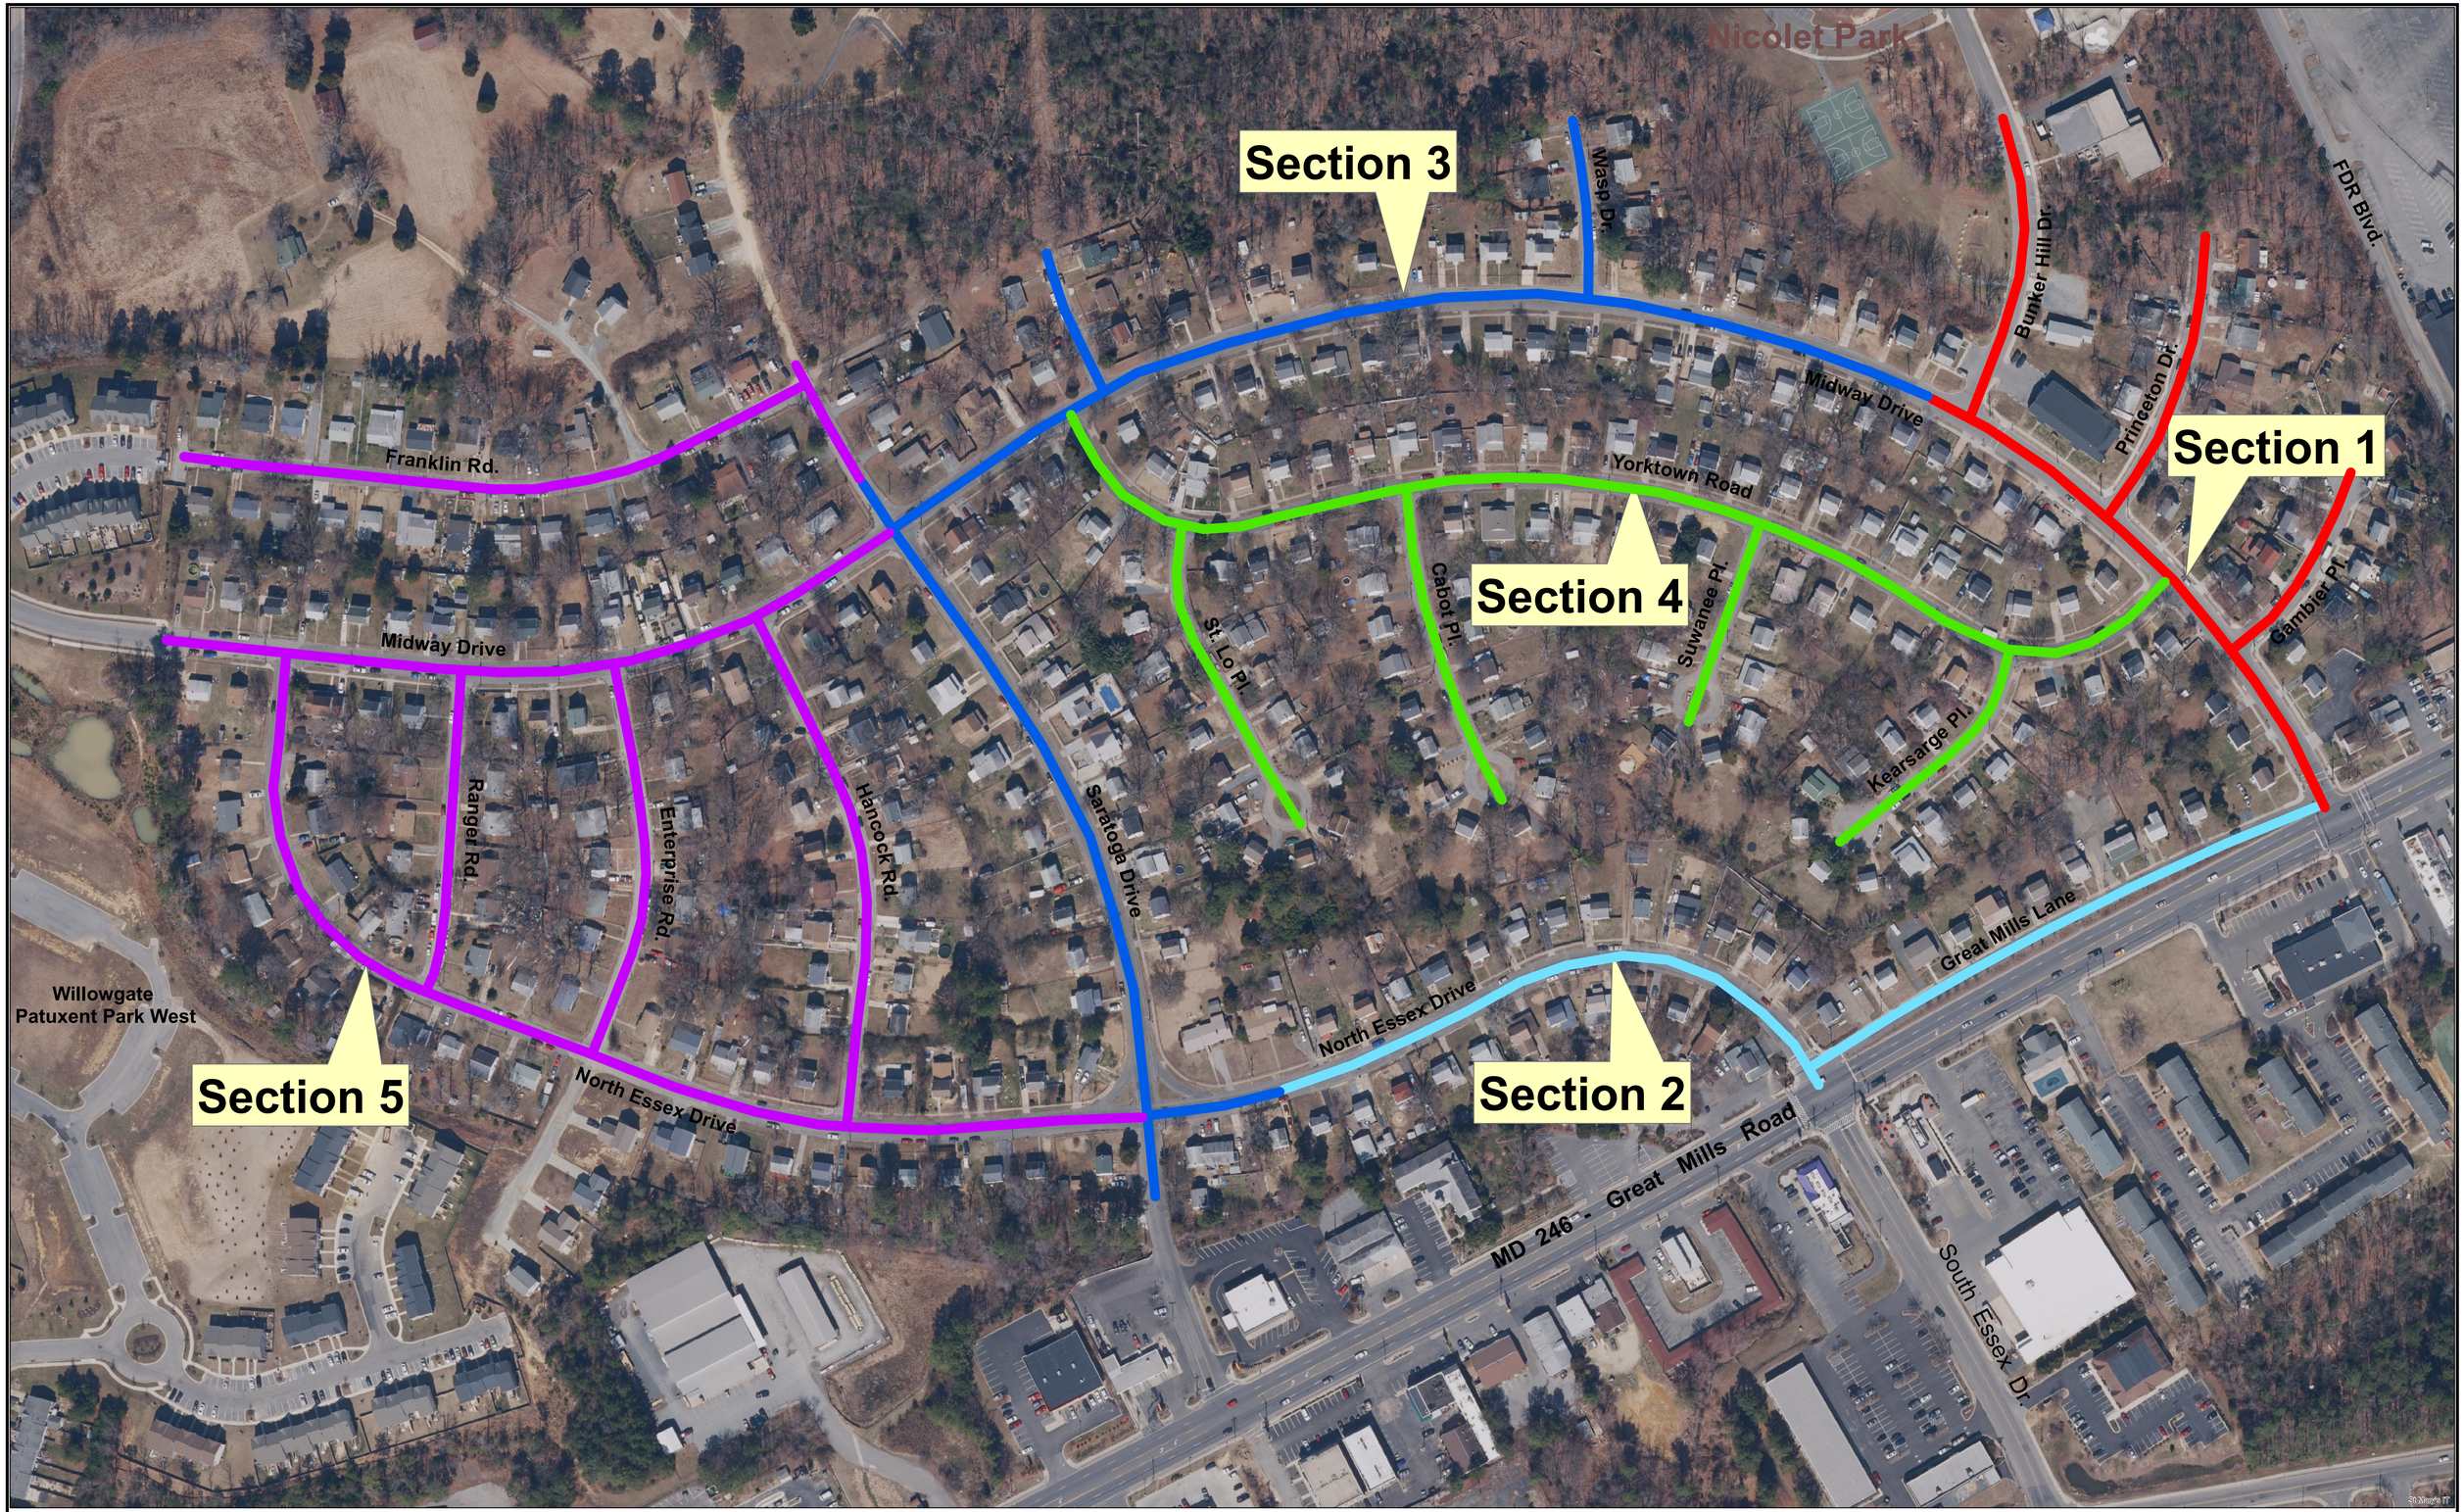

100 50 0 100 200 Feet

N W E S

Road Construction Improvement Sections

Patuxent Park Revitalization Project