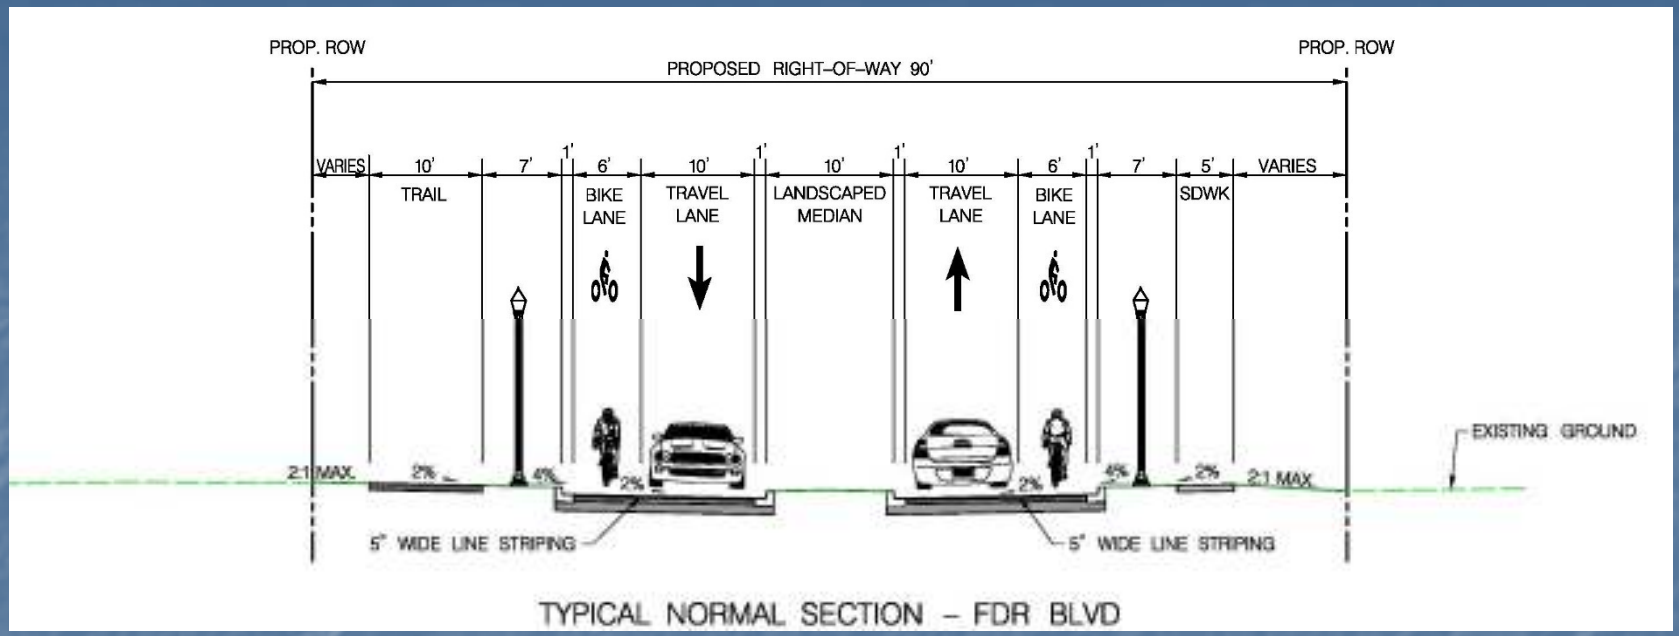

TYPICAL NORMAL SECTION – FDR BLVD

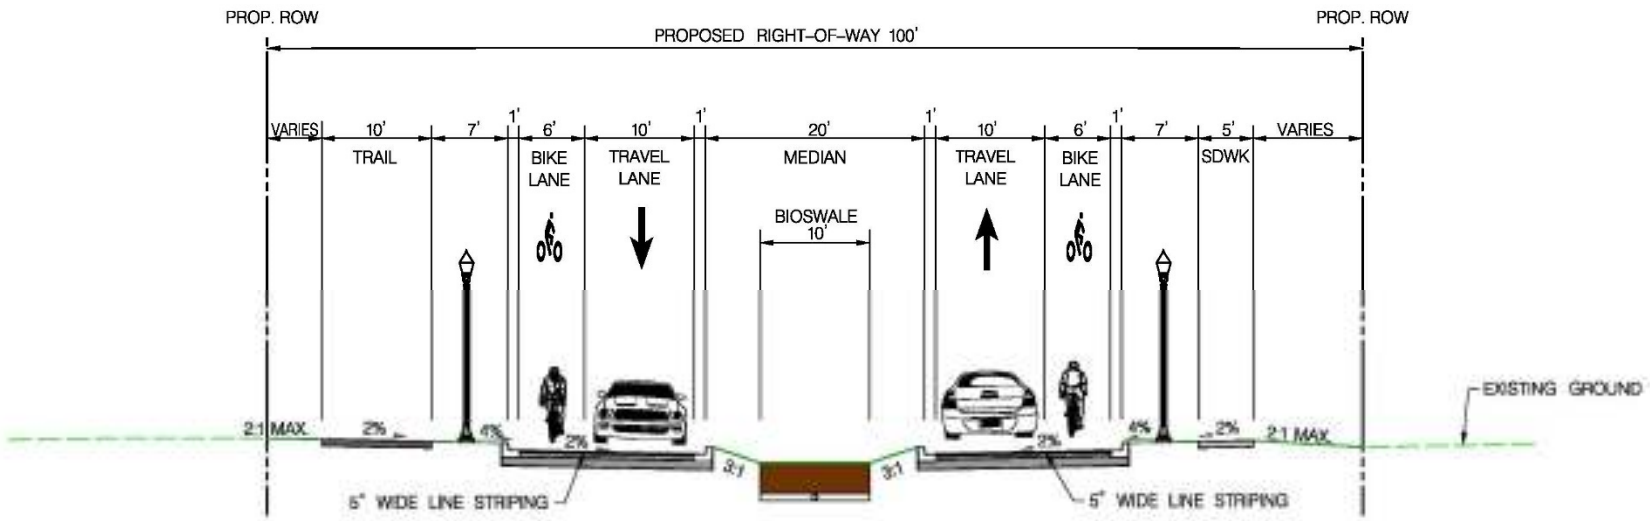

TYPICAL NORMAL SECTION WITH BIOSWALE – FDR BLVD